City of Lake Station
Building Department

DETACHED GARAGE CROSS SECTION

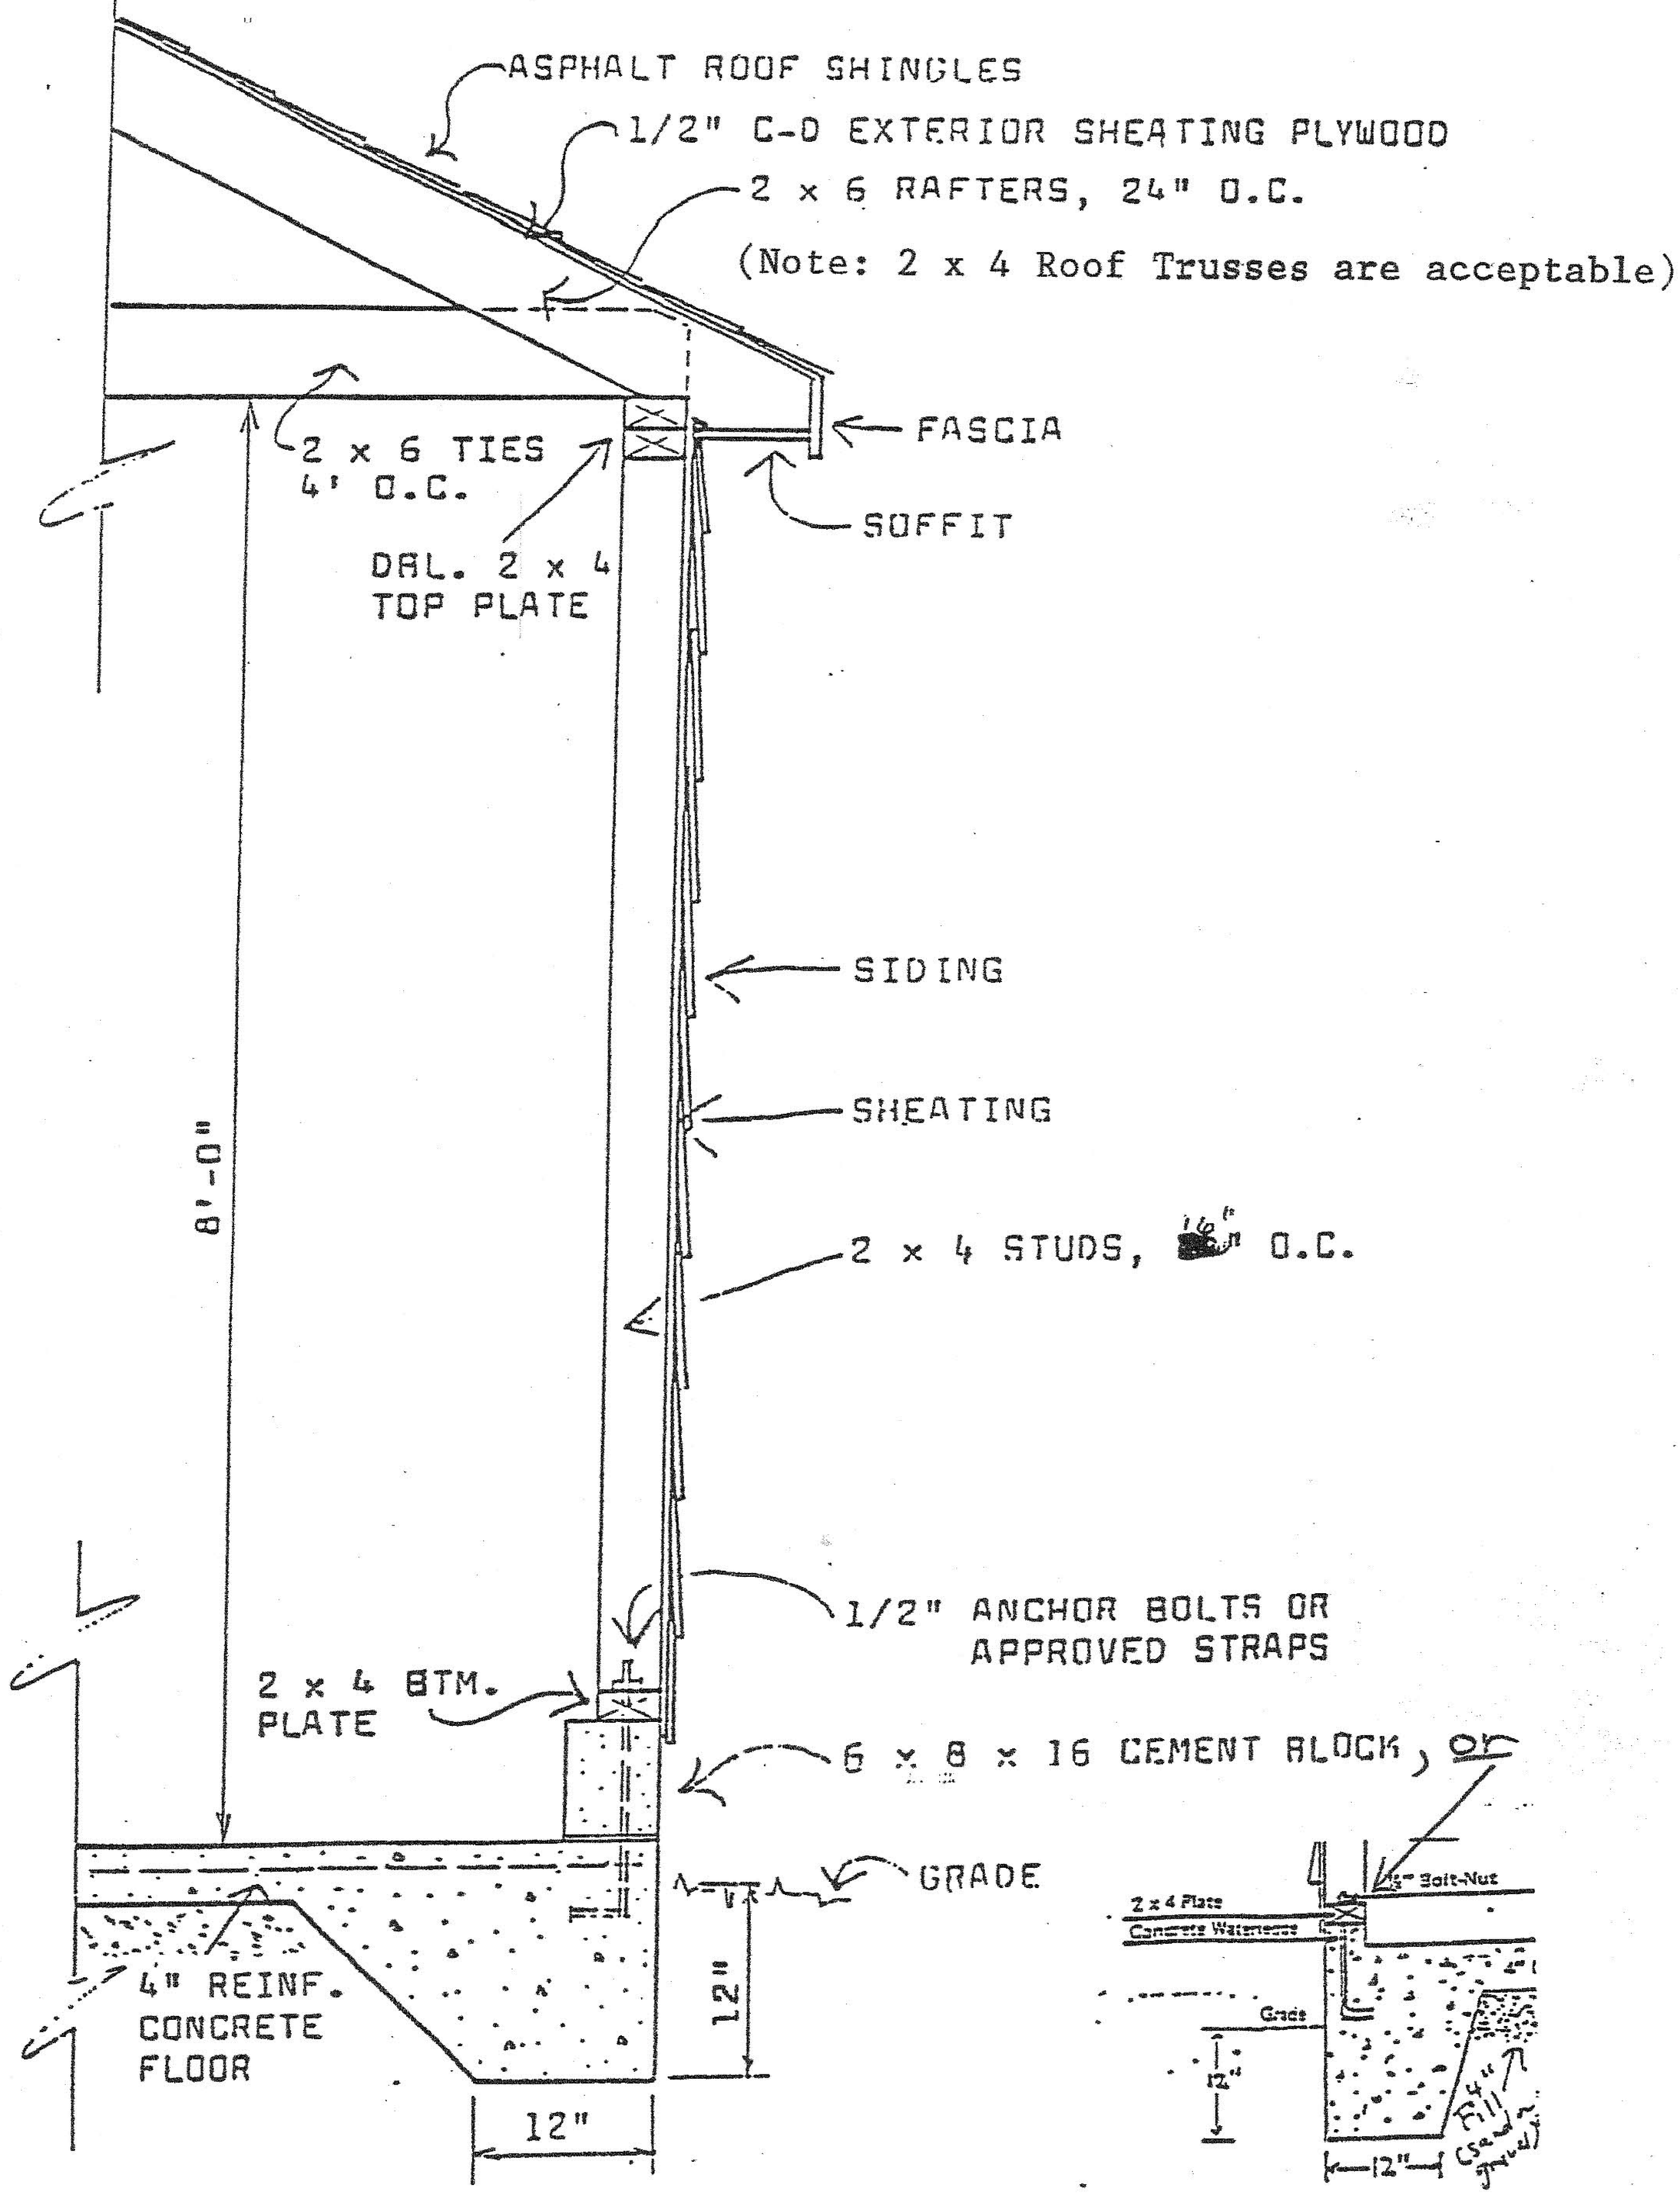

* NOTE: SIZE OF, NUMBER OF, LOCATION OF WINDOWS, MAN. DOOR TO BE OPTIONAL AND DETERMINED.

HIP OR GABLE ROOF

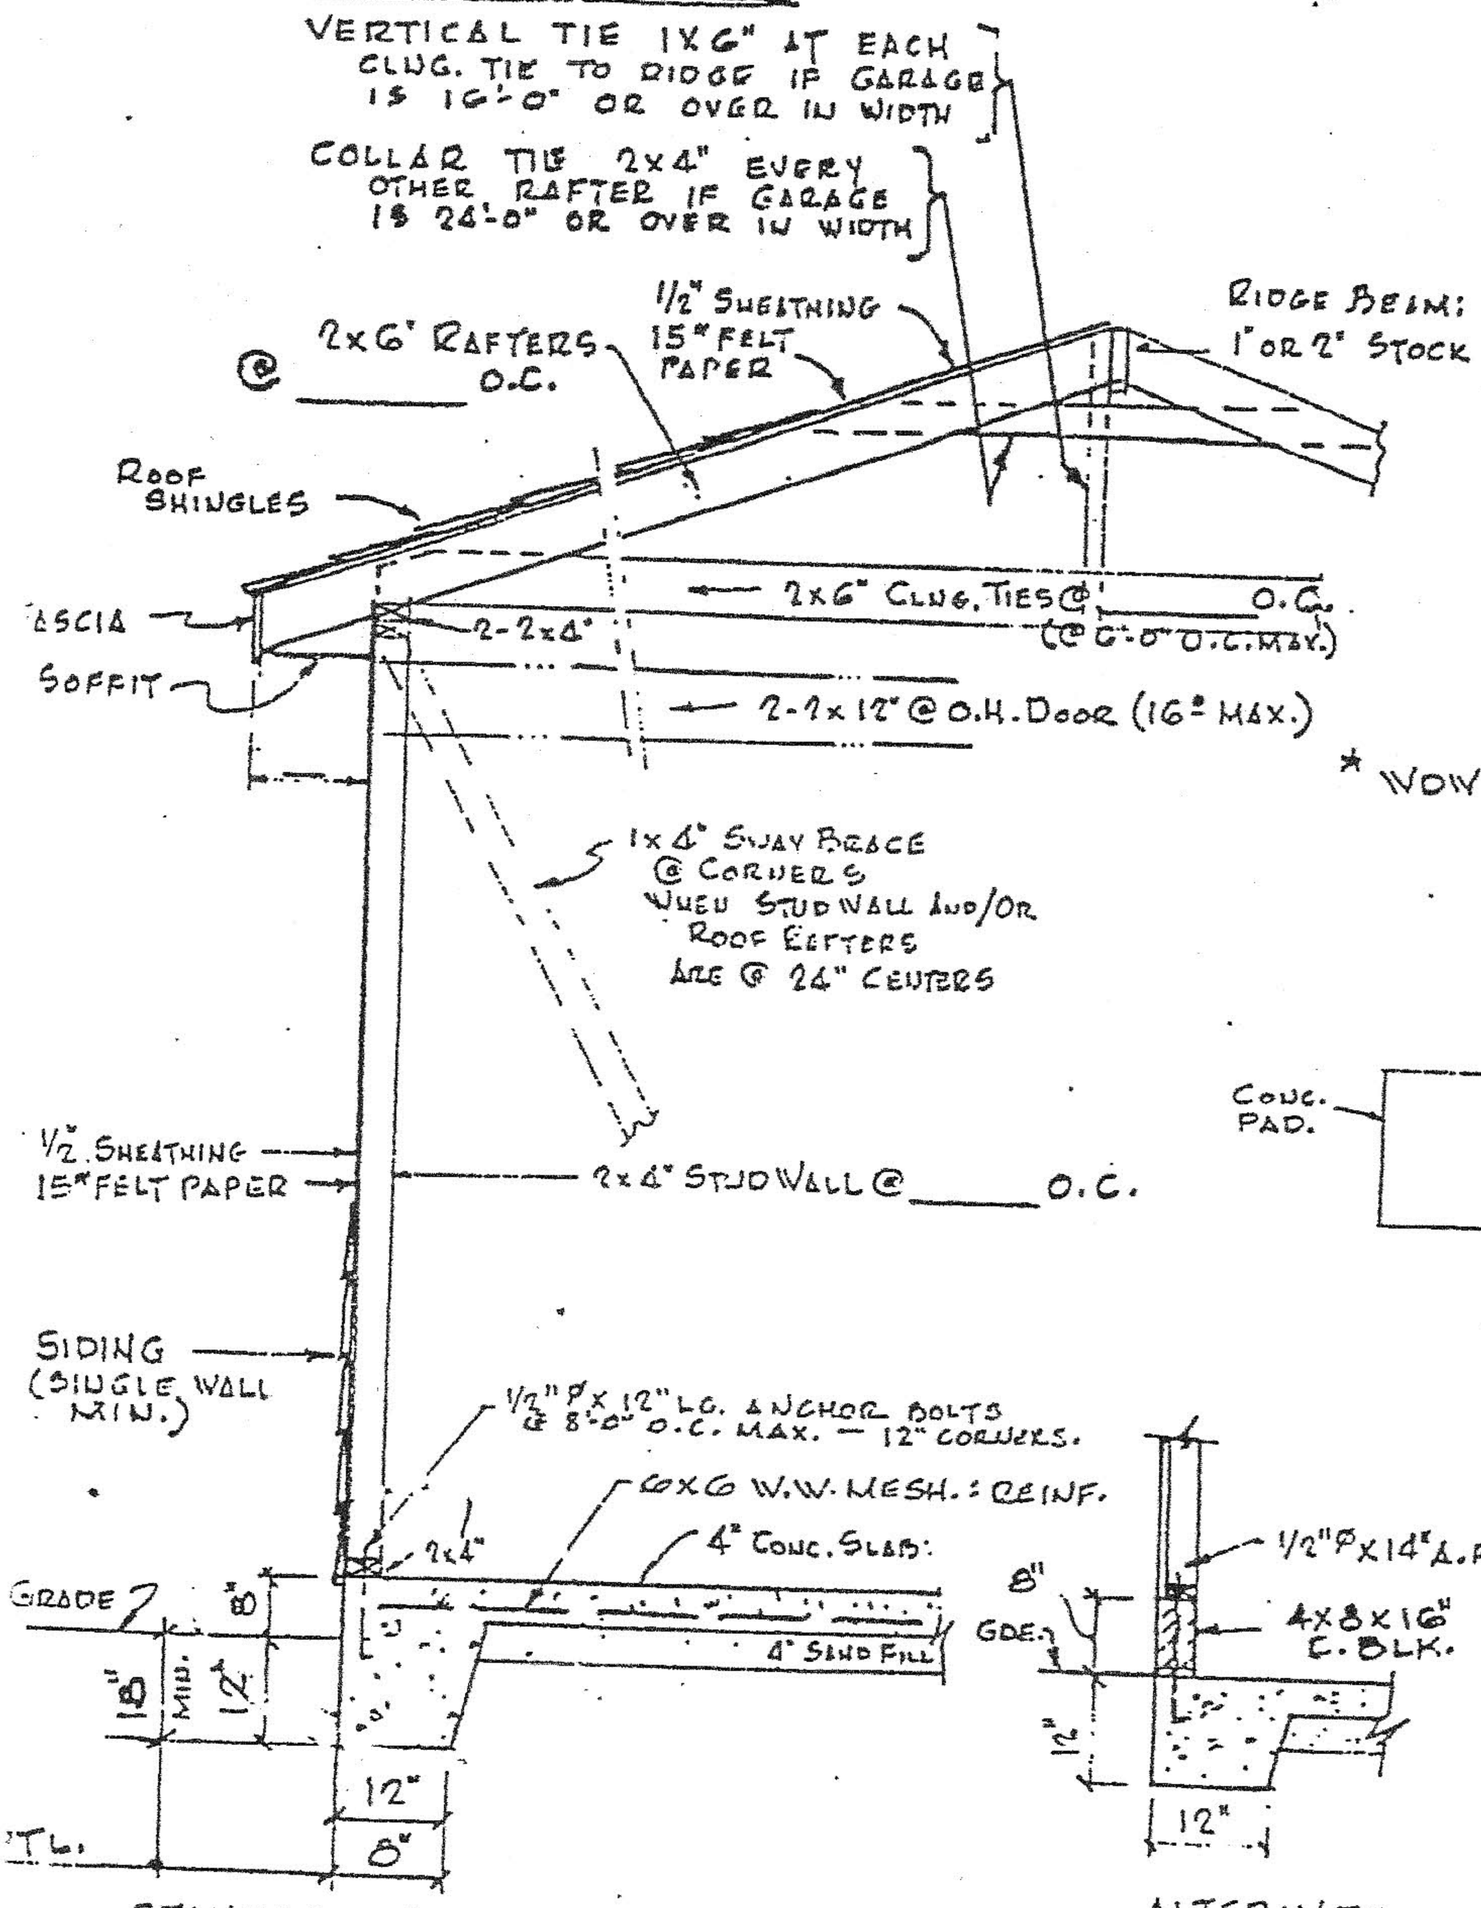

STANDARD & OPTION

SECTION

ALTERNATE

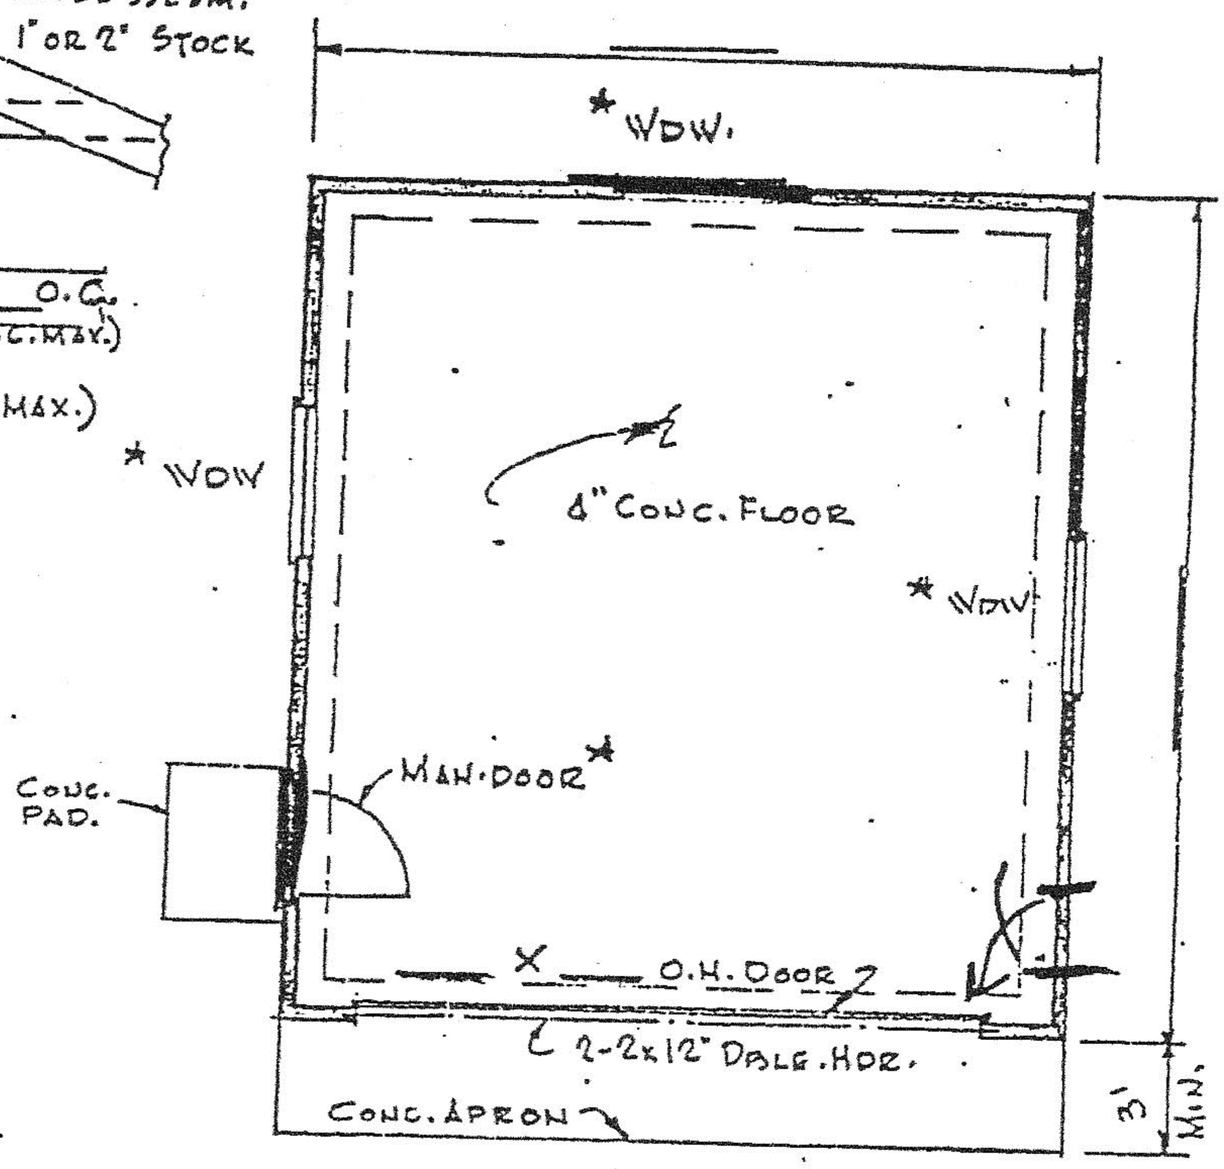

PLAN

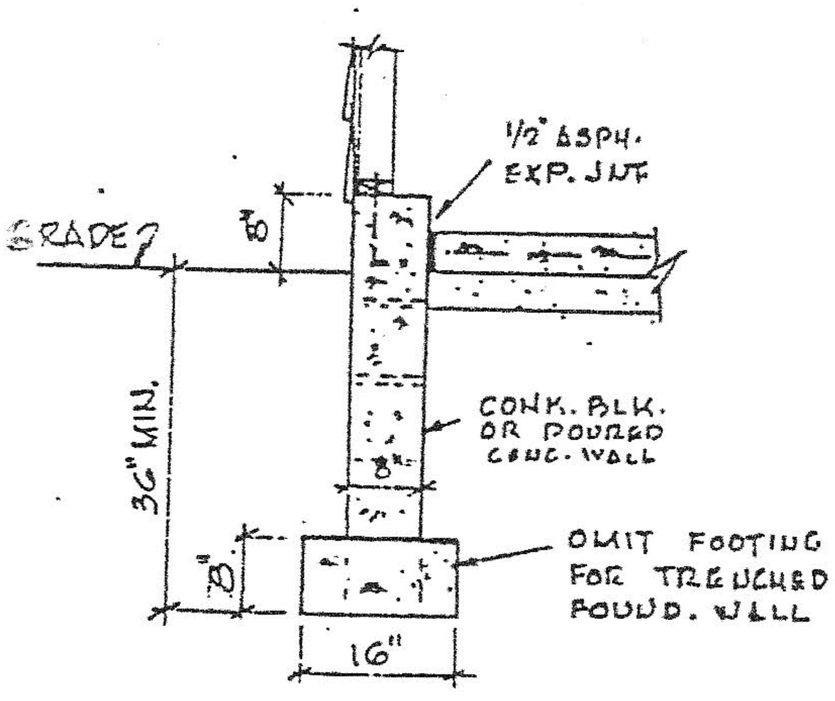

SECTION
CONVENTIONAL CONSTRUCTION (attached)
SLAB INSIDE FDN WALL

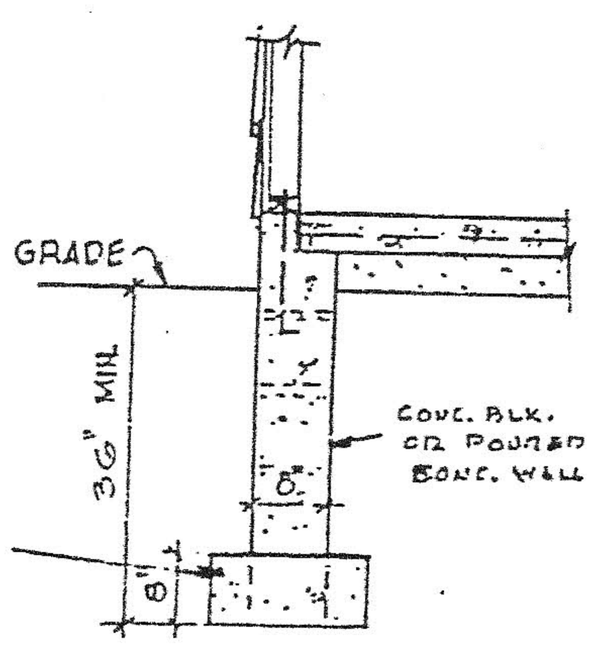

SECTION
CONV. CONST. (detached garage)
SLAB ON FDN. WALL

Do specify if to be:
16 O.C.
24 O.C.